

electrical supply from  
the floor for window  
decorative fixtures


electrical supply from  
the floor for window  
decorative fixtures

SL 1308 SL 1209

SL 1308 SL 1308 SL 1308

SL 1308 SL 1308 SL 1308

预留网线

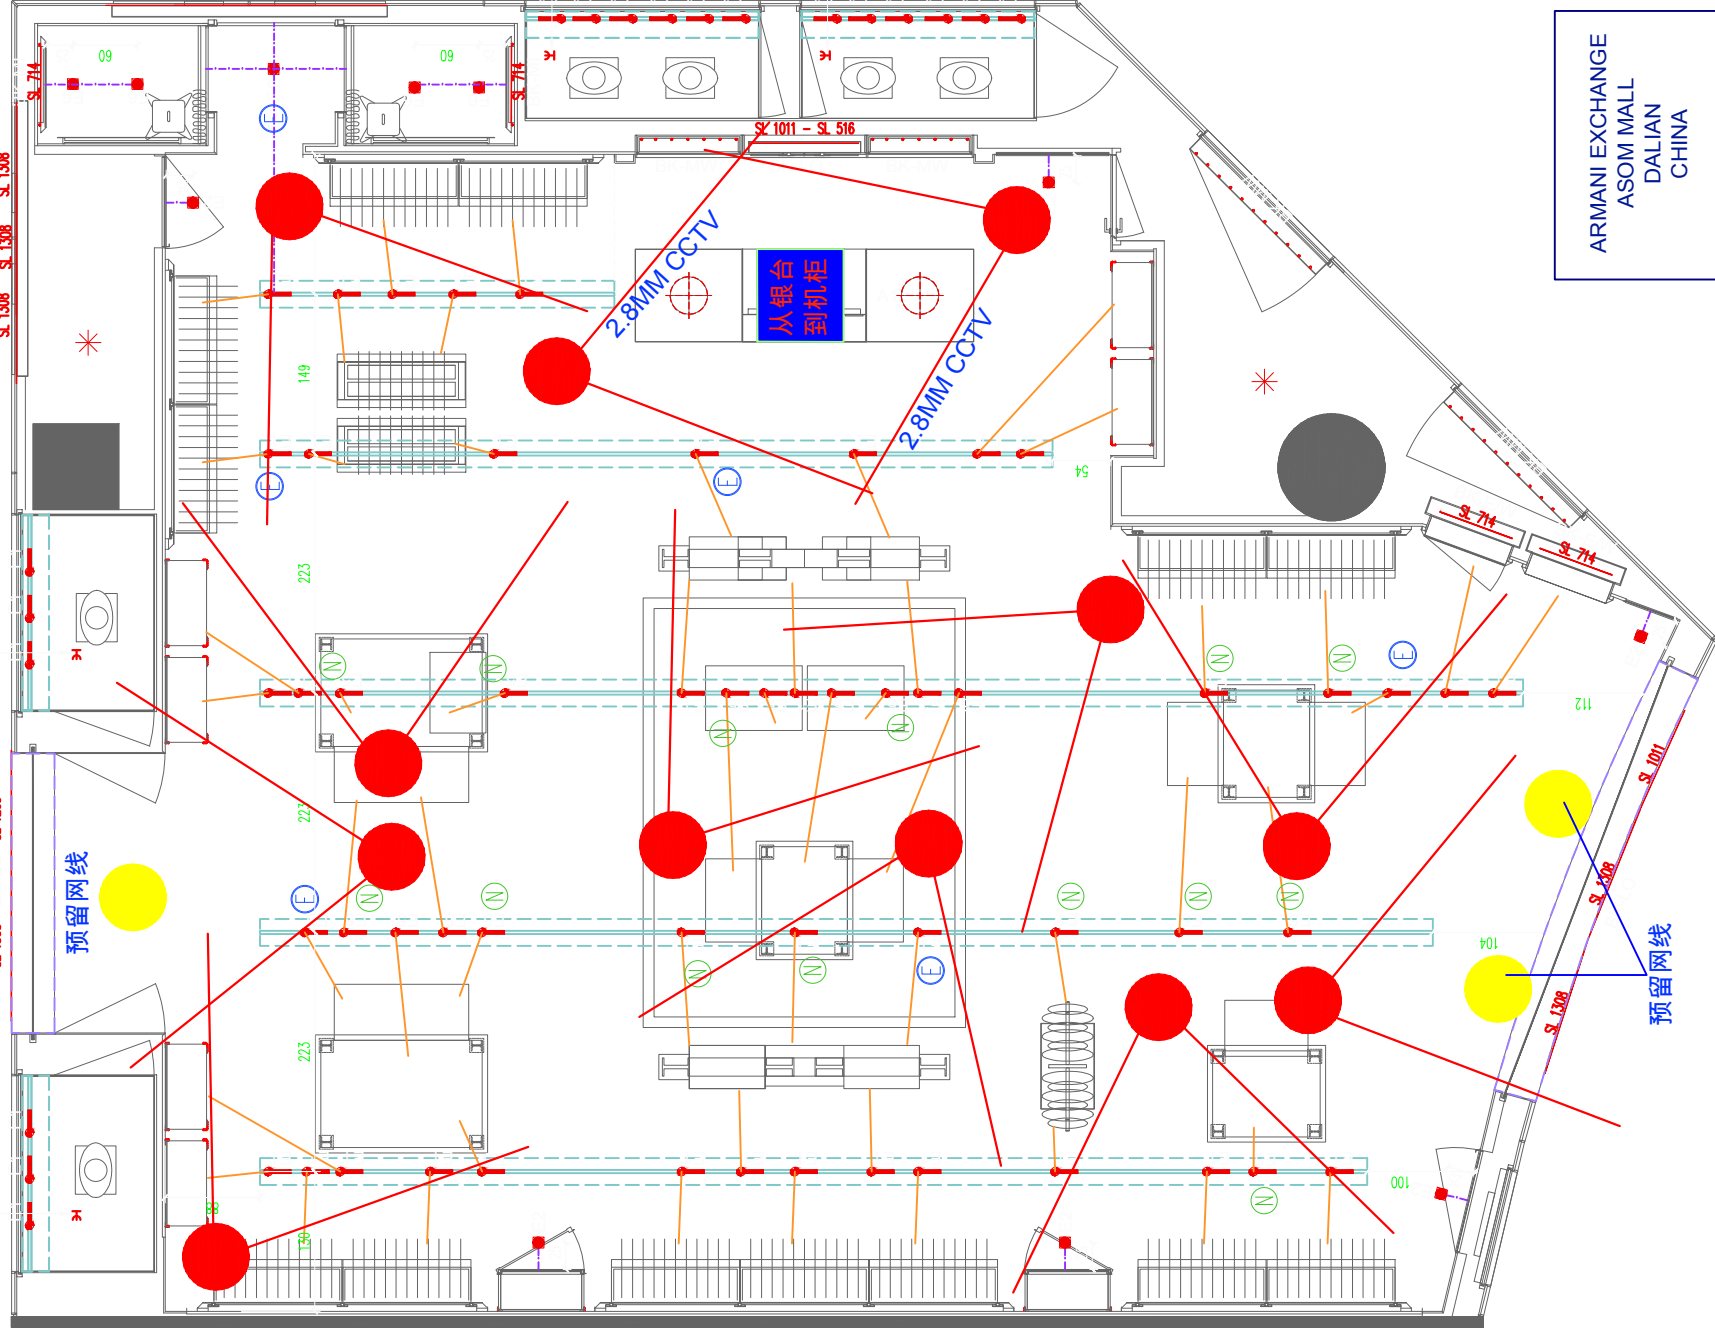

ARMANI EXCHANGE  
ASOM MALL  
DALIAN  
CHINA